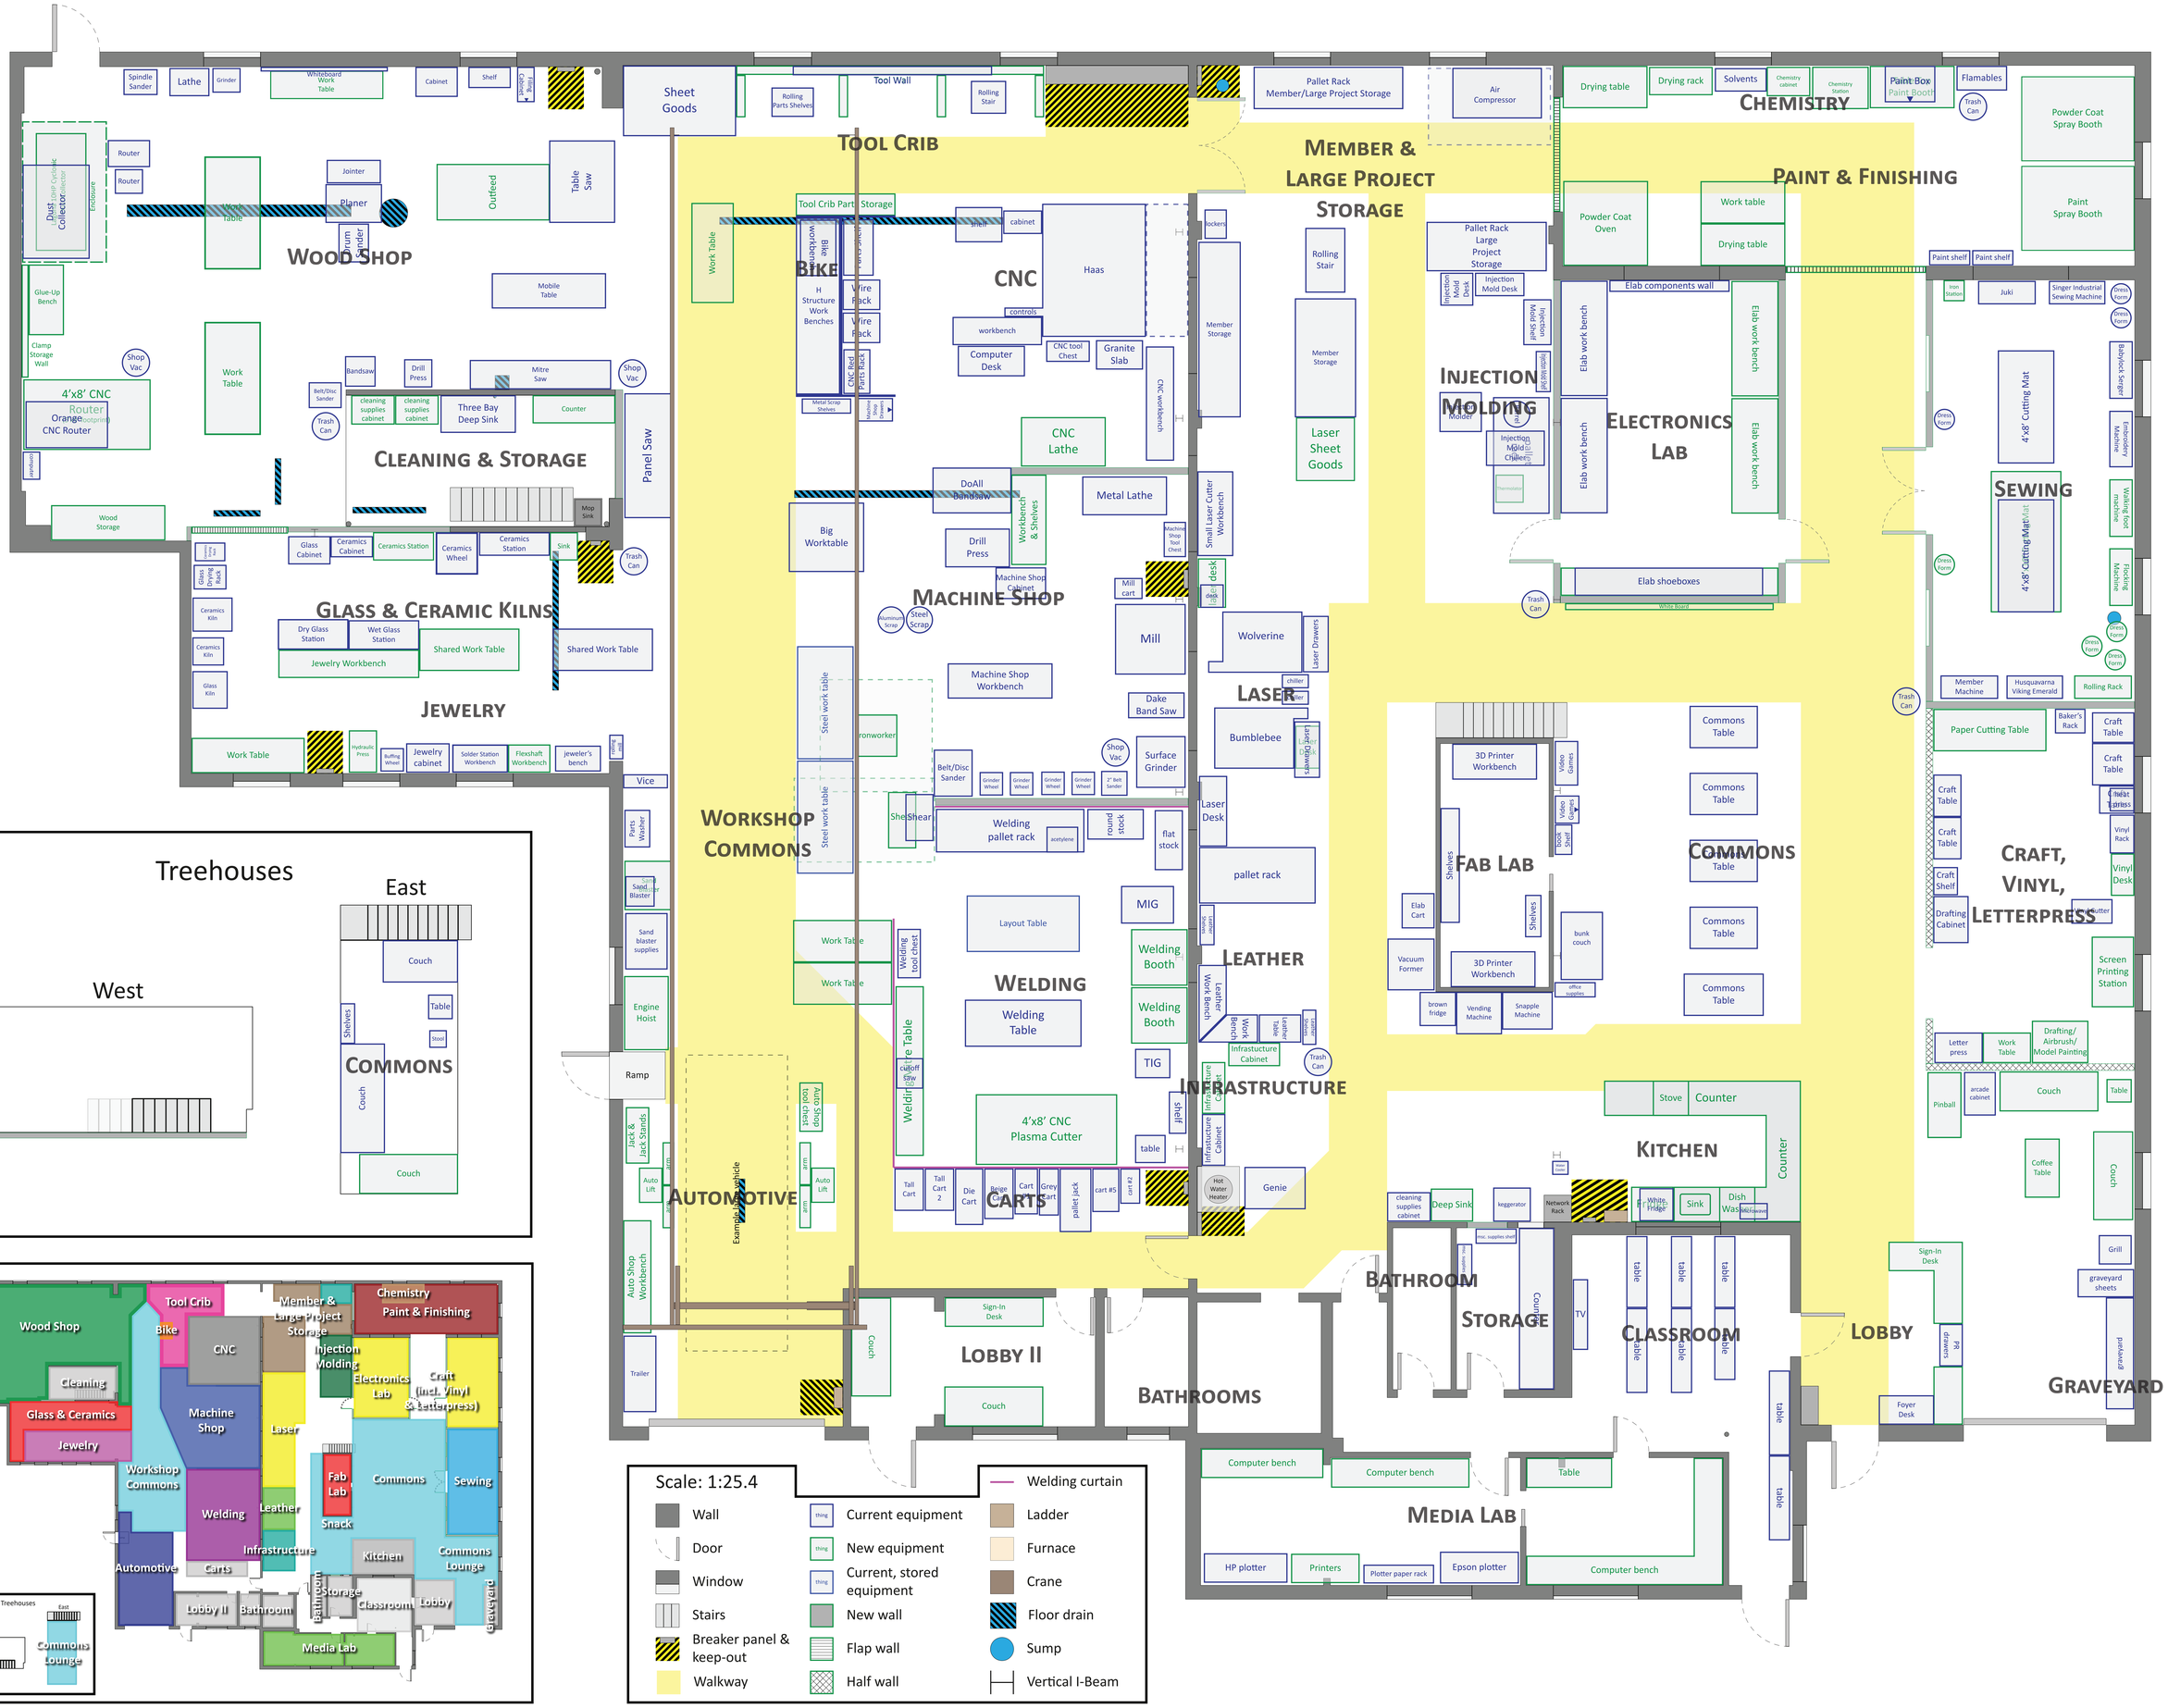
Wood Shop
Cleaning & Storage
Glass & Ceramic Kilns
Jewelry
Tool Crib
Bike
CNC
Machine Shop
Workshop Commons
Welding
Automotive
Carts
Member & Large Project Storage
Chemistry
Paint & Finishing
Injection Molding
Electronics Lab
Craft, Vinyl, Letterpress
Laser
Leather
Infrastructure
Fab Lab
Commons
Sewing
Kitchen
Commons Lounge
Storage
Classroom
Lobby
Graveyard
Lobby II
Bathroom
Bathrooms
Media Lab
Treehouses
East
West
Scale: 1:25.4
Wall
Door
Window
Stairs
Breaker panel & keep-out
Walkway
Current equipment
New equipment
Current, stored equipment
New wall
Flap wall
Half wall
Welding curtain
Ladder
Furnace
Crane
Floor drain
Sump
Vertical I-Beam